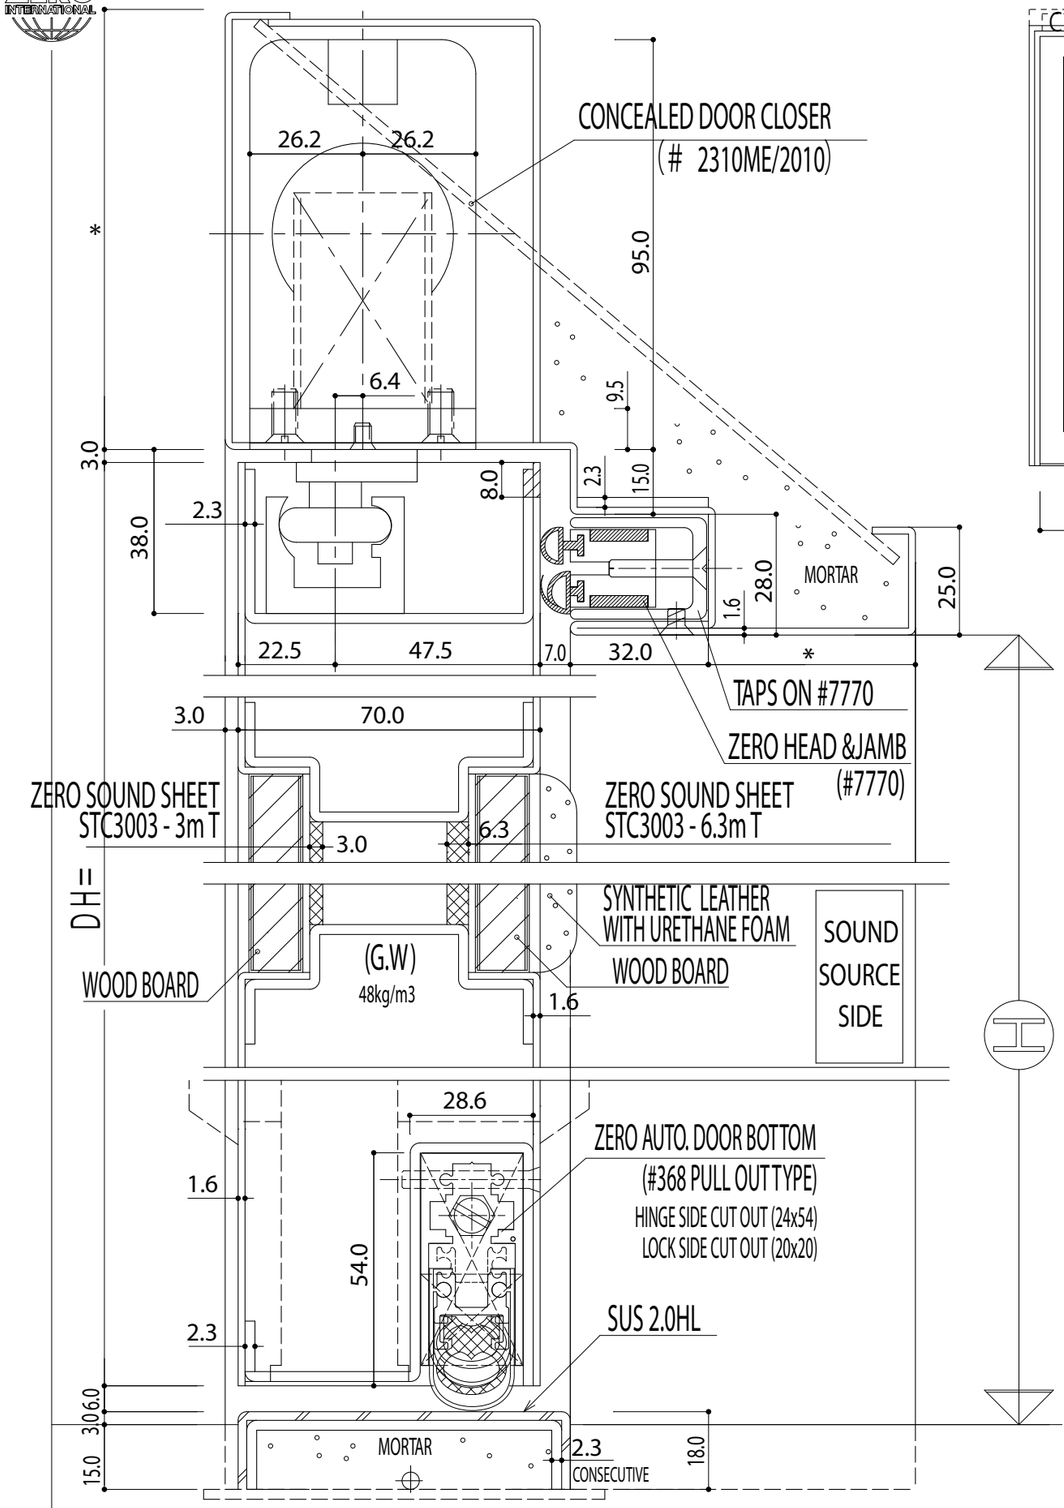

* REINFORCEMENT MATERIALS AND SETTING ARE FOR REFERENCE ONLY

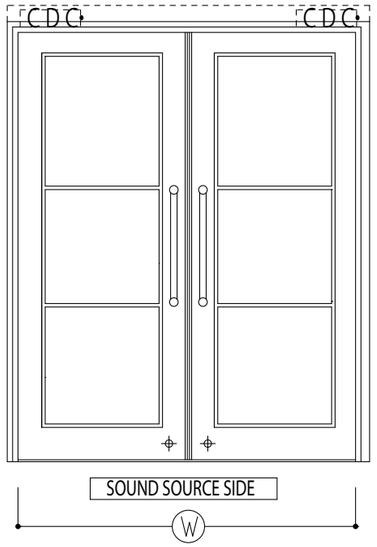

MARK	SD F100B	PLACE			
W		QTY		GLASS	
H					

ITEMS	PRODUCTS	QTY	REMARKS
ZERO UNIGEAR HINGE	#910DB	2	PINS
ZERO AUTO. DOOR BOTTOM	#368	2	
ZERO MEETING STILES	#3056FS+#3557FS	1+1	
ZERO HEAD & JAMB	#7770	3	
CONCEALED DOOR CLOSER (AUTO EQUALIZER)	#2310ME OR #2010 #2610	2	PNEUMATIC
CYLINDER DEAD LOCK		2	
DOOR STOP		2	
ZERO SOUND SHEET	STC3003	2	6.3 + 3 mm T

* INSIDE OF DOOR: G.W. 48KG/M3
* DOOR STOP MUST BE USED
* FINISH OF DOOR HARDWARE NEED TO BE SPECIFIED

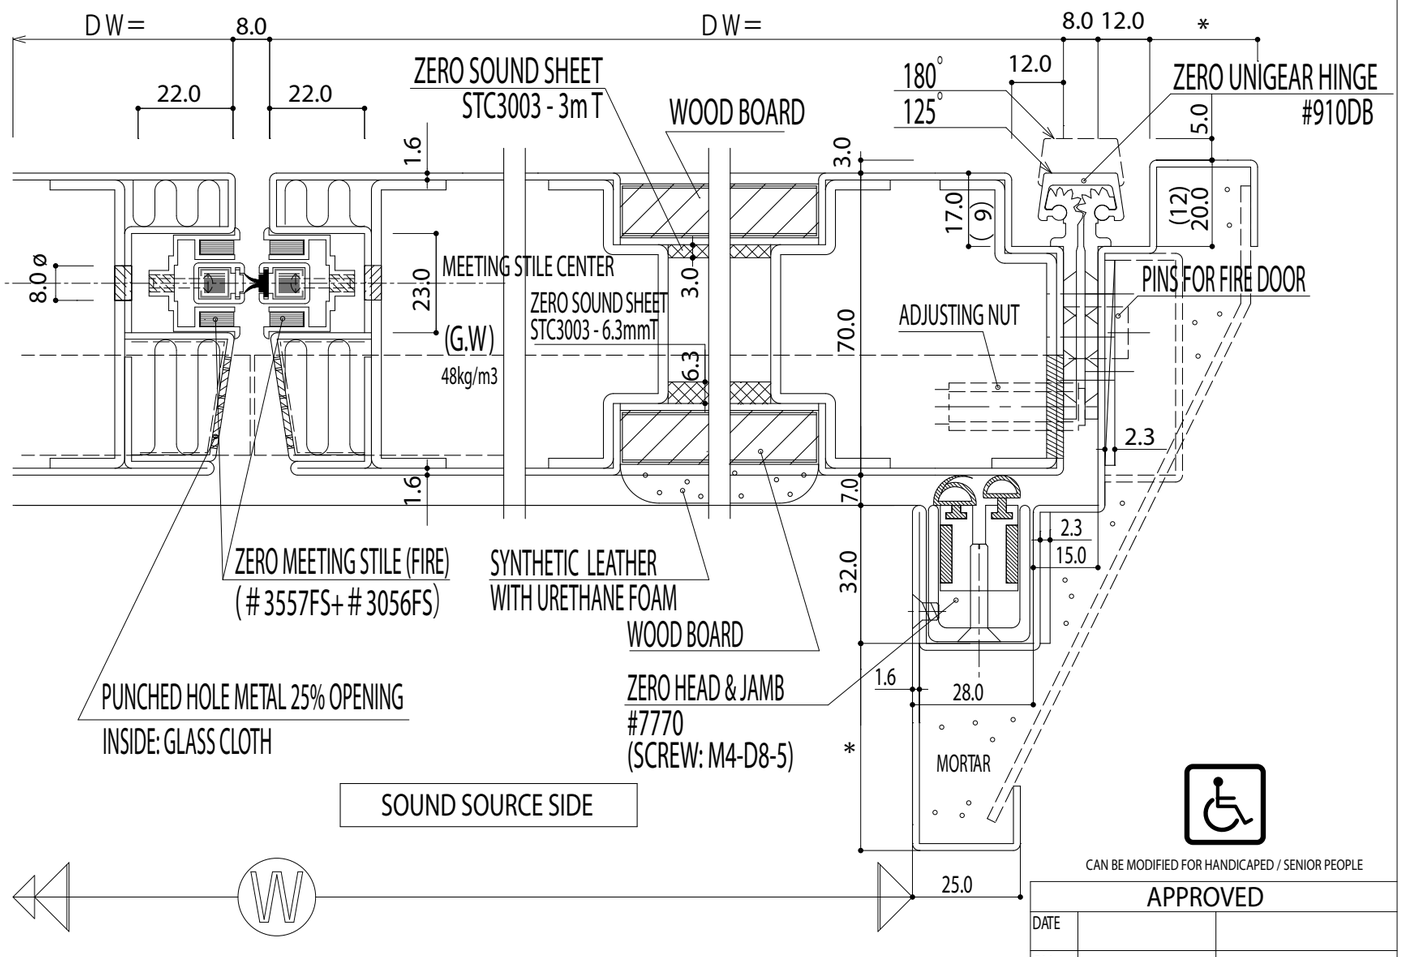

* IN CASE OF USING ELECTRIC DOOR OPERATOR, HEADER FRAME MUST BE SUITABLE IT. SEE THE OPERATOR CATALOG

CAN BE MODIFIED FOR HANDICAPED / SENIOR PEOPLE

APPROVED		
DATE		
BY		

REMARKS

DOOR AND FRAME MUST BE FILLED WITH MORTAR, GLASS WOOL OR ROCK WOOL

TITLE: DOUBLE FIRE DOOR (THEATER) STC-35

CHECKED BY	DRAWN BY	SCALE
		1/20 1/1

ZERO INTERNATIONAL, INC.
ZERO ASIA PACIFIC CO., LTD.

PROJECT

CUSTOMER | CONSULTANT

PAGE —

DRAWING NO: ZR-100B STC-35

05/31/12