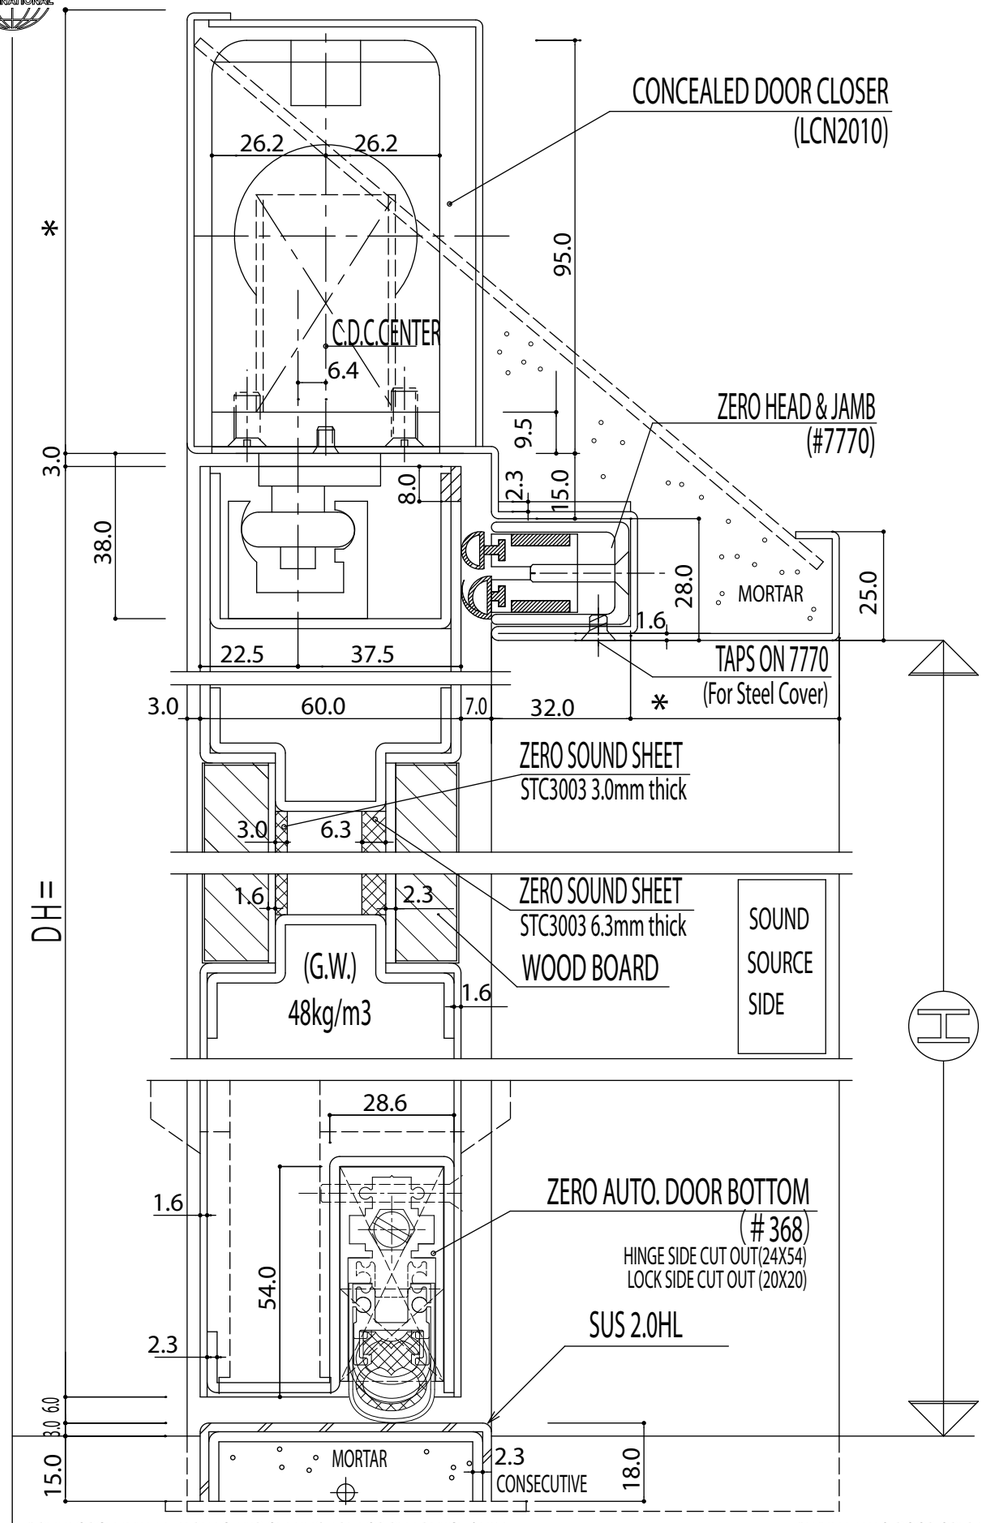


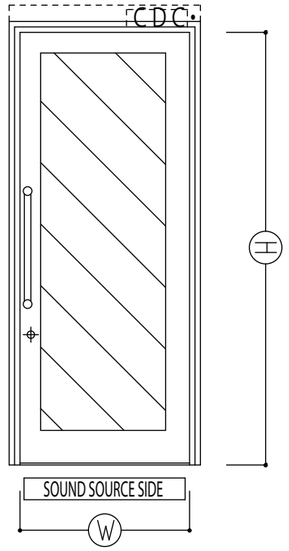


| MARK | SD 102D | PLACE | |
|---|---|---|---|
| W | | QTY | GLASS |
| H | | | |

| ITEMS | PRODUCTS | QTY. | REMARKS |
|---|---|---|---|
| ZERO UNIGEAR HINGE | #910DB | 1 | |
| ZERO AUTO. DOOR BOTTOM | #368 | 1 | |
| ZERO HEAD & JAMB | #7770 | 3 | |
| CONCEALED DOOR CLOSER | @2010 | 1 | DC24V |
| CYLINDER DEAD LOCK | | 1 | |
| DOOR HANDLE | | 1 | |
| DOOR STOP | | 1 | |
| ZERO SOUND SHEET | STC3003 | 2 | 6.3+3mmT |

* INSIDE OF DOOR: G.W. 48KG/M3
* FINISH OF DOOR HARDWARE NEED TO BE SPECIFIED
* DOOR STOP MUST BE USED

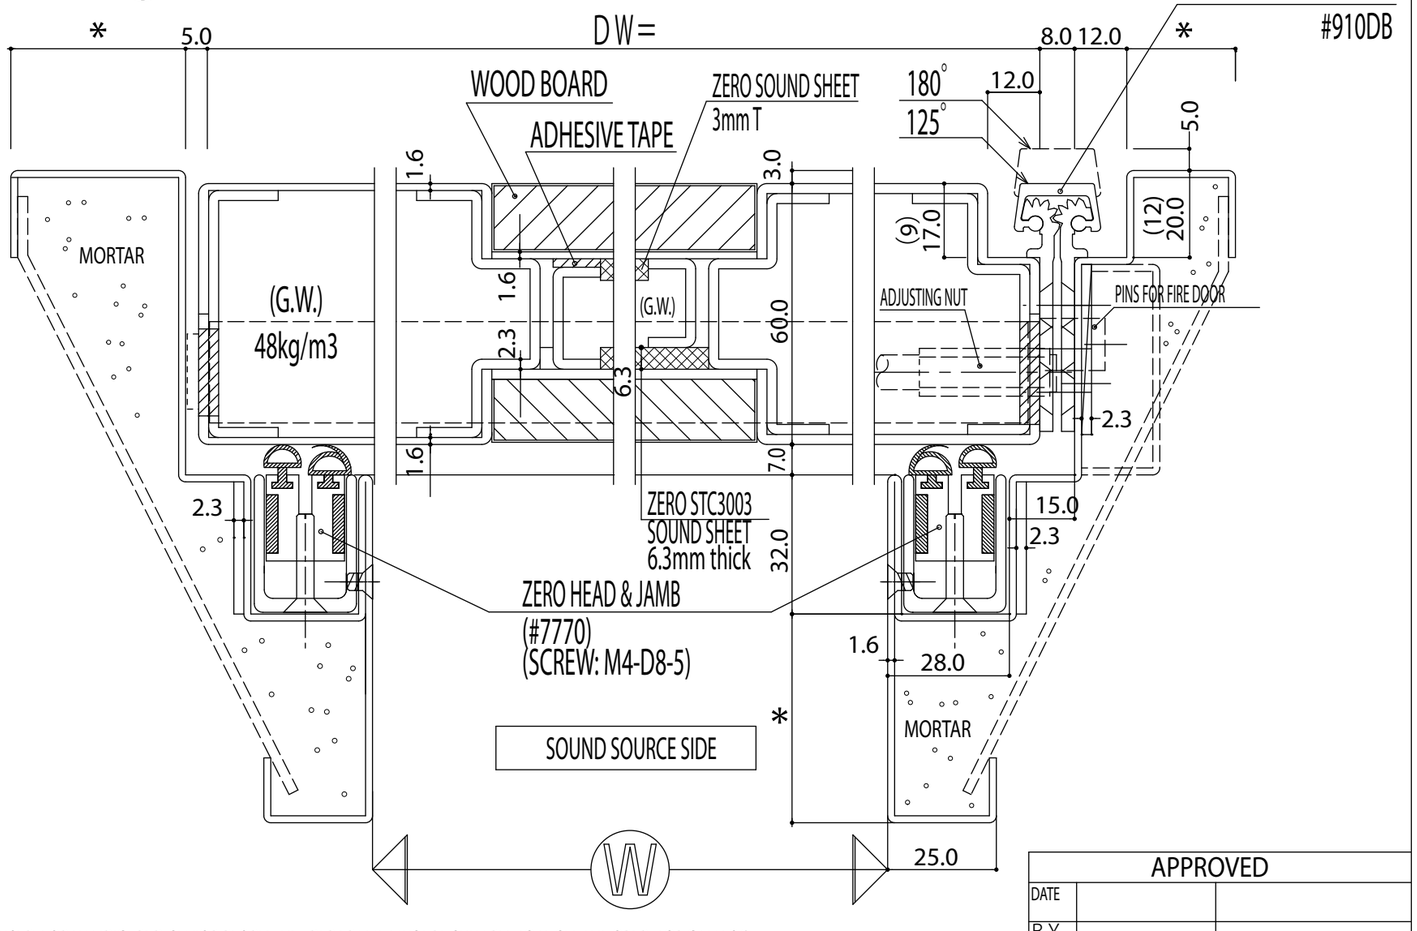


* REINFORCEMENT MATERIALS AND SETTING ARE FOR REFERENCE ONLY

* WHEN AUTO DOOR OPERATOR IS USED. FOR HANDICAPED, SENIOR PEOPLE, HEADER FRAME MUST BE SUITABLE TO IT. SEE THE OPERATOR CATALOG

| APPROVED | | |
|---|---|---|
| DATE | | |
| BY | | |

REMARKS

DOOR AND FRAME MUST BE FILLED WITH MORTAR, GLASS WOOL OR ROCK WOOL

TITLE: SINGLE DOOR (THEATER) STC-38

CHECKED BY | DRAWN BY | SCALE 1/20 1/1

ZERO INTERNATIONAL, INC.
ZERO ASIA PACIFIC CO., LTD.

PROJECT

CUSTOMER | CONSULTANT

PAGE —

DRAWING NO. ZR-102D STC-38

05/31/12